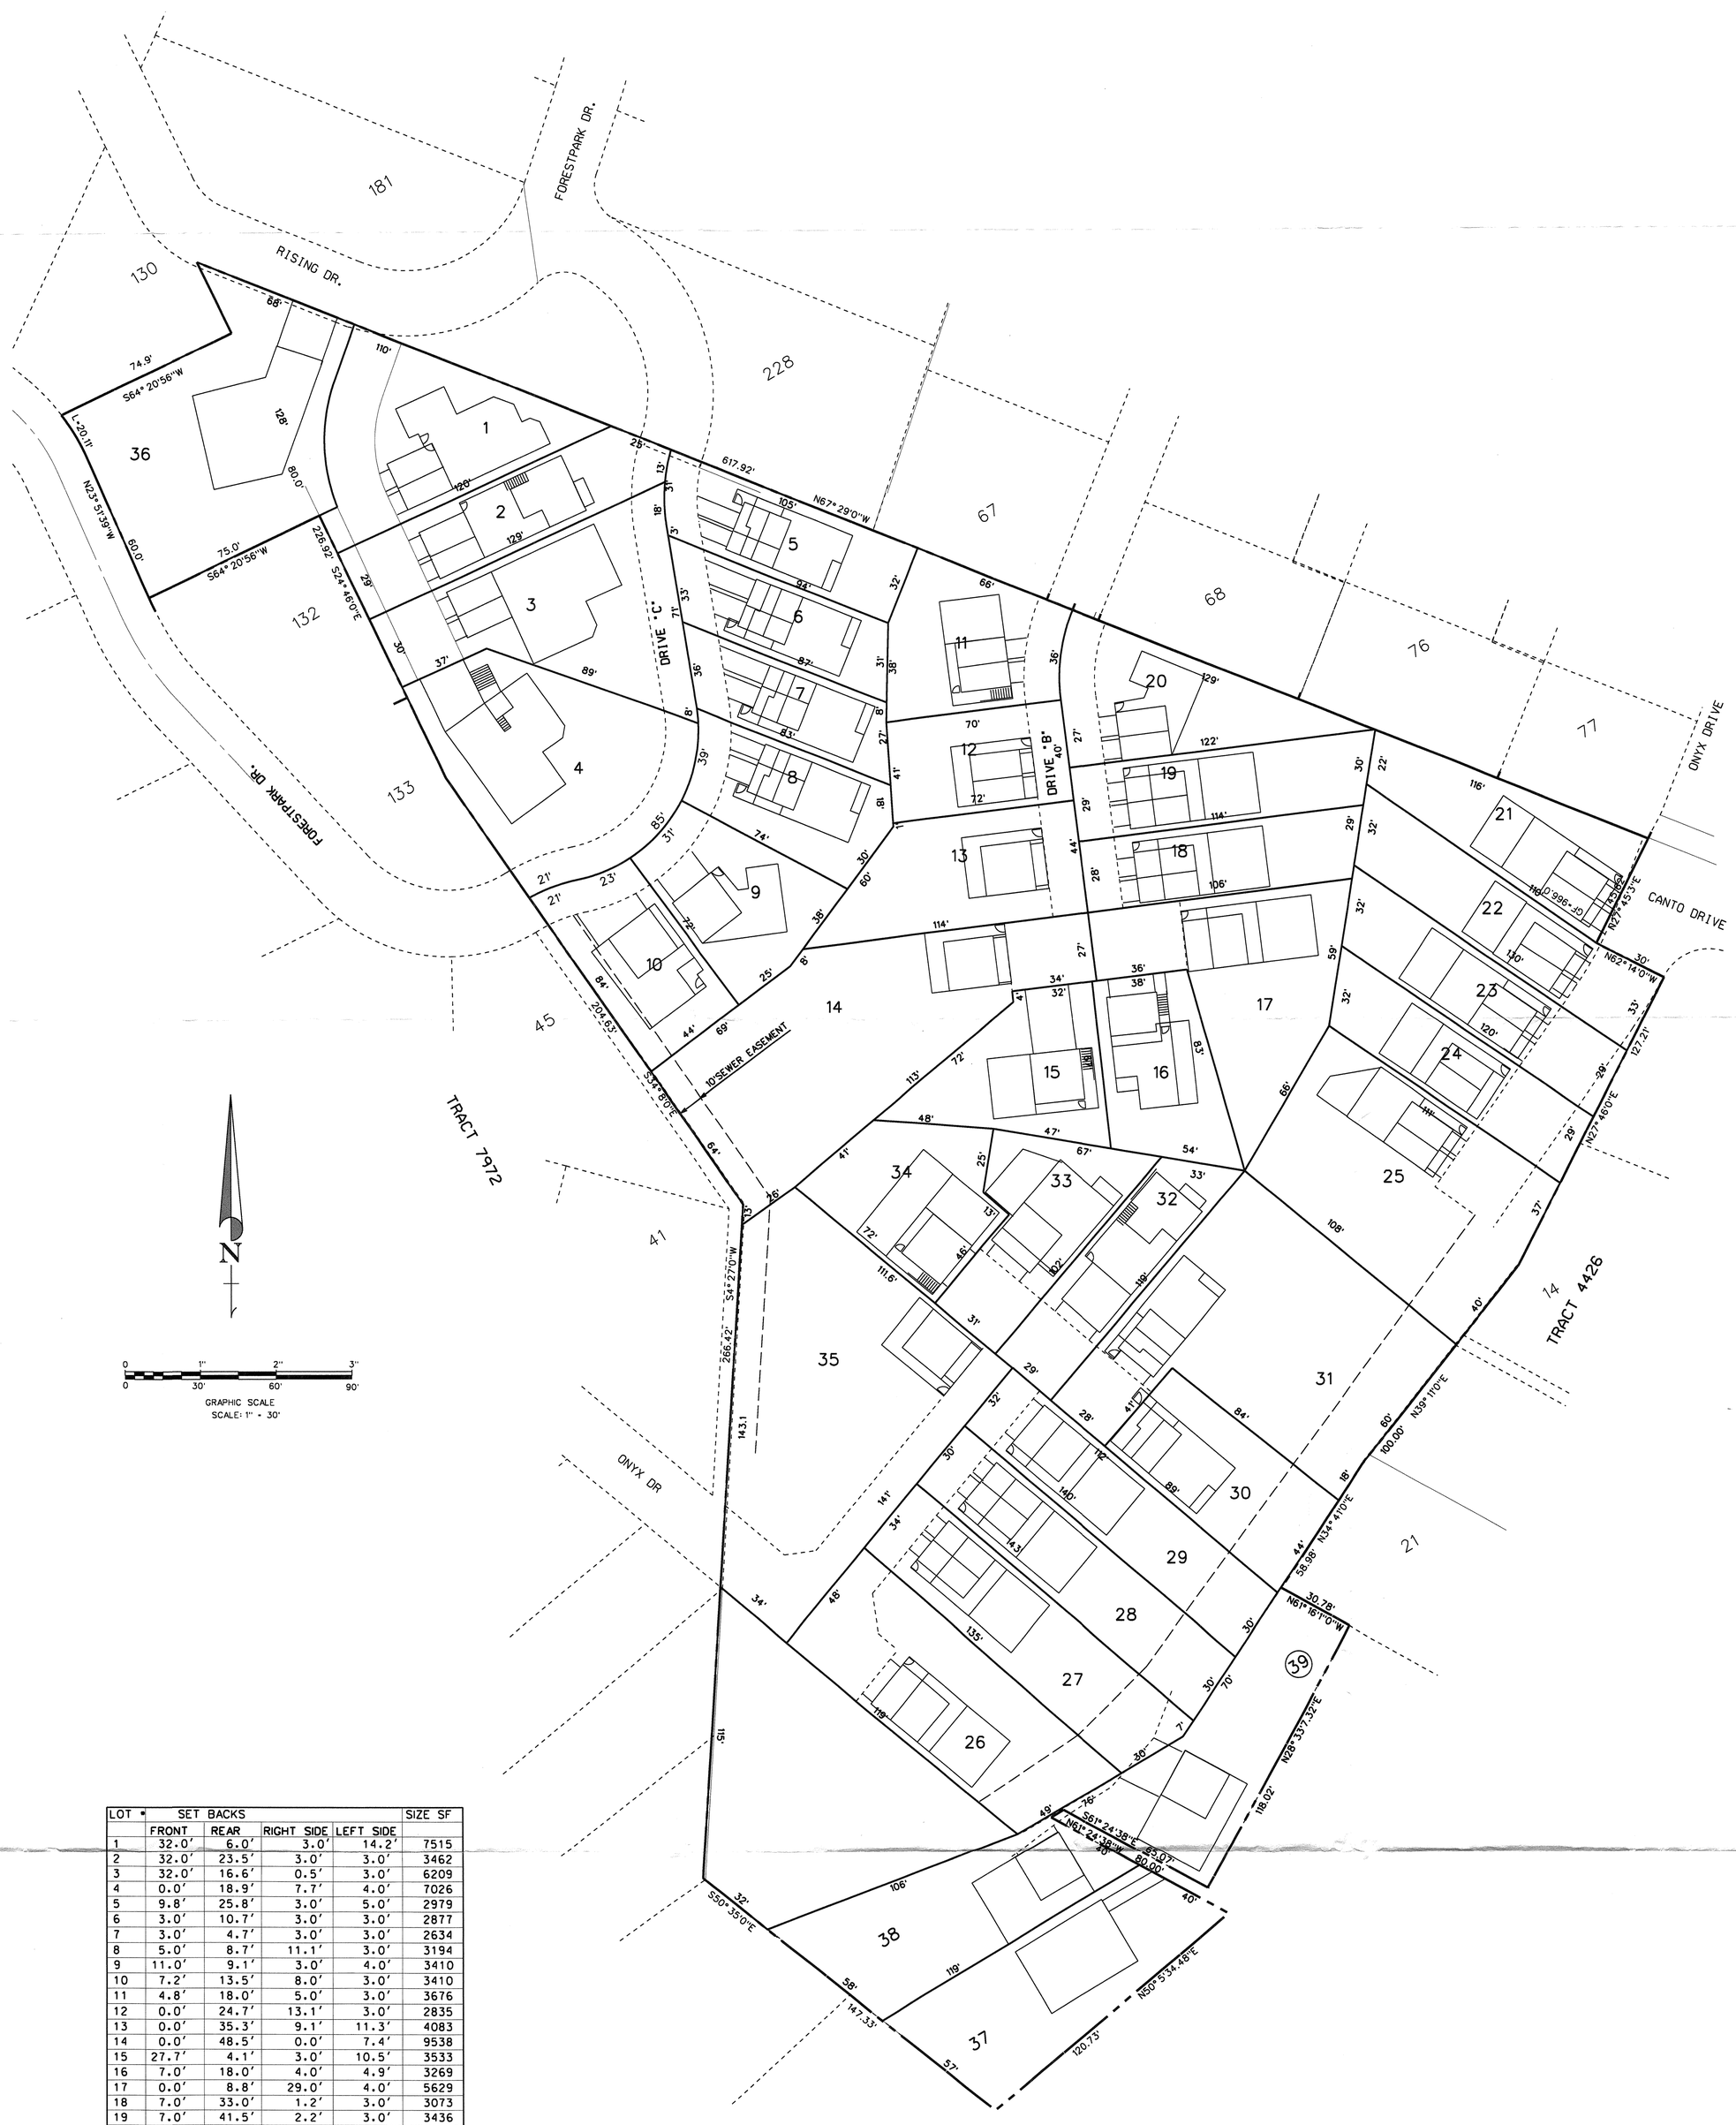

LOT #	SET BACKS				SIZE SF
	FRONT	REAR	RIGHT SIDE	LEFT SIDE	
1	32.0'	6.0'	3.0'	14.2'	7515
2	32.0'	23.5'	3.0'	3.0'	3462
3	32.0'	16.6'	0.5'	3.0'	6209
4	0.0'	18.9'	7.7'	4.0'	7026
5	9.8'	25.8'	3.0'	5.0'	2979
6	3.0'	10.7'	3.0'	3.0'	2877
7	3.0'	4.7'	3.0'	3.0'	2634
8	5.0'	8.7'	11.1'	3.0'	3194
9	11.0'	9.1'	3.0'	4.0'	3410
10	7.2'	13.5'	8.0'	3.0'	3410
11	4.8'	18.0'	5.0'	3.0'	3676
12	0.0'	24.7'	13.1'	3.0'	2835
13	0.0'	35.3'	9.1'	11.3'	4083
14	0.0'	48.5'	0.0'	7.4'	9538
15	27.7'	4.1'	3.0'	10.5'	3533
16	7.0'	18.0'	4.0'	4.9'	3269
17	0.0'	8.8'	29.0'	4.0'	5629
18	7.0'	33.0'	1.2'	3.0'	3073
19	7.0'	41.5'	2.2'	3.0'	3436
20	7.0'	61.3'	0.0'	5.0'	3973
21	2.0'	63.7'	8.5'	3.0'	3893
22	2.0'	65.7'	3.0'	2.2'	4031
23	2.0'	27.1'	3.0'	2.2'	3653
24	2.0'	23.5'	3.0'	2.2'	3381
25	2.0'	24.1'	2.2'	42.3'	7860
26	5.0'	6.6'	3.0'	19.5'	5940
27	5.0'	41.6'	7.2'	3.0'	4918
28	5.0'	44.9'	3.0'	3.0'	4164
29	5.0'	43.2'	3.0'	3.0'	4163
30	0.0'	19.3'	3.0'	14.0'	3642
31	0.0'	40.9'	3.0'	62.3'	9767
32	5.0'	7.0'	2.7'	2.0'	3142
33	5.0'	8.8'	2.0'	1.5'	3543
34	3.0'	37.0'	2.0'	2.0'	3568
35	0.0'	51.0'	2.0'	6.0'	14821
36	7.0'	40.3'	7.0'	9.0'	5915
37	22.0'	44.0'	4.0'	7.0'	5416
38	4.0'	57.0'	8.0'	0.0'	4997
39	4.0'	74.0'	6.0'	5.0'	4854

LOS ANGELES DEPT. of CITY PLANNING
SUBMITTED FOR FILING
☐ TENTATIVE MAP
SEP 17 2014
☐ REVISED MAP ☐ FINAL MAP UNIT
☐ TIME EXTENSION
FILING FEE:_____ DEPUTY ADVISORY AGENCY DIVISION OF LAND

VESTING TENTATIVE TRACT MAP FOR SMALL LOT SUBDIVISION PURPOSES TRACT NO. 72393

VESTING

Advanced Engineering & Consulting
22837 Ventura Blvd, Suite 100, Woodland Hills, CA 91364
(818) 222-7982 / (818) 222-7986 fax

VTT 72393 APCE 20143178